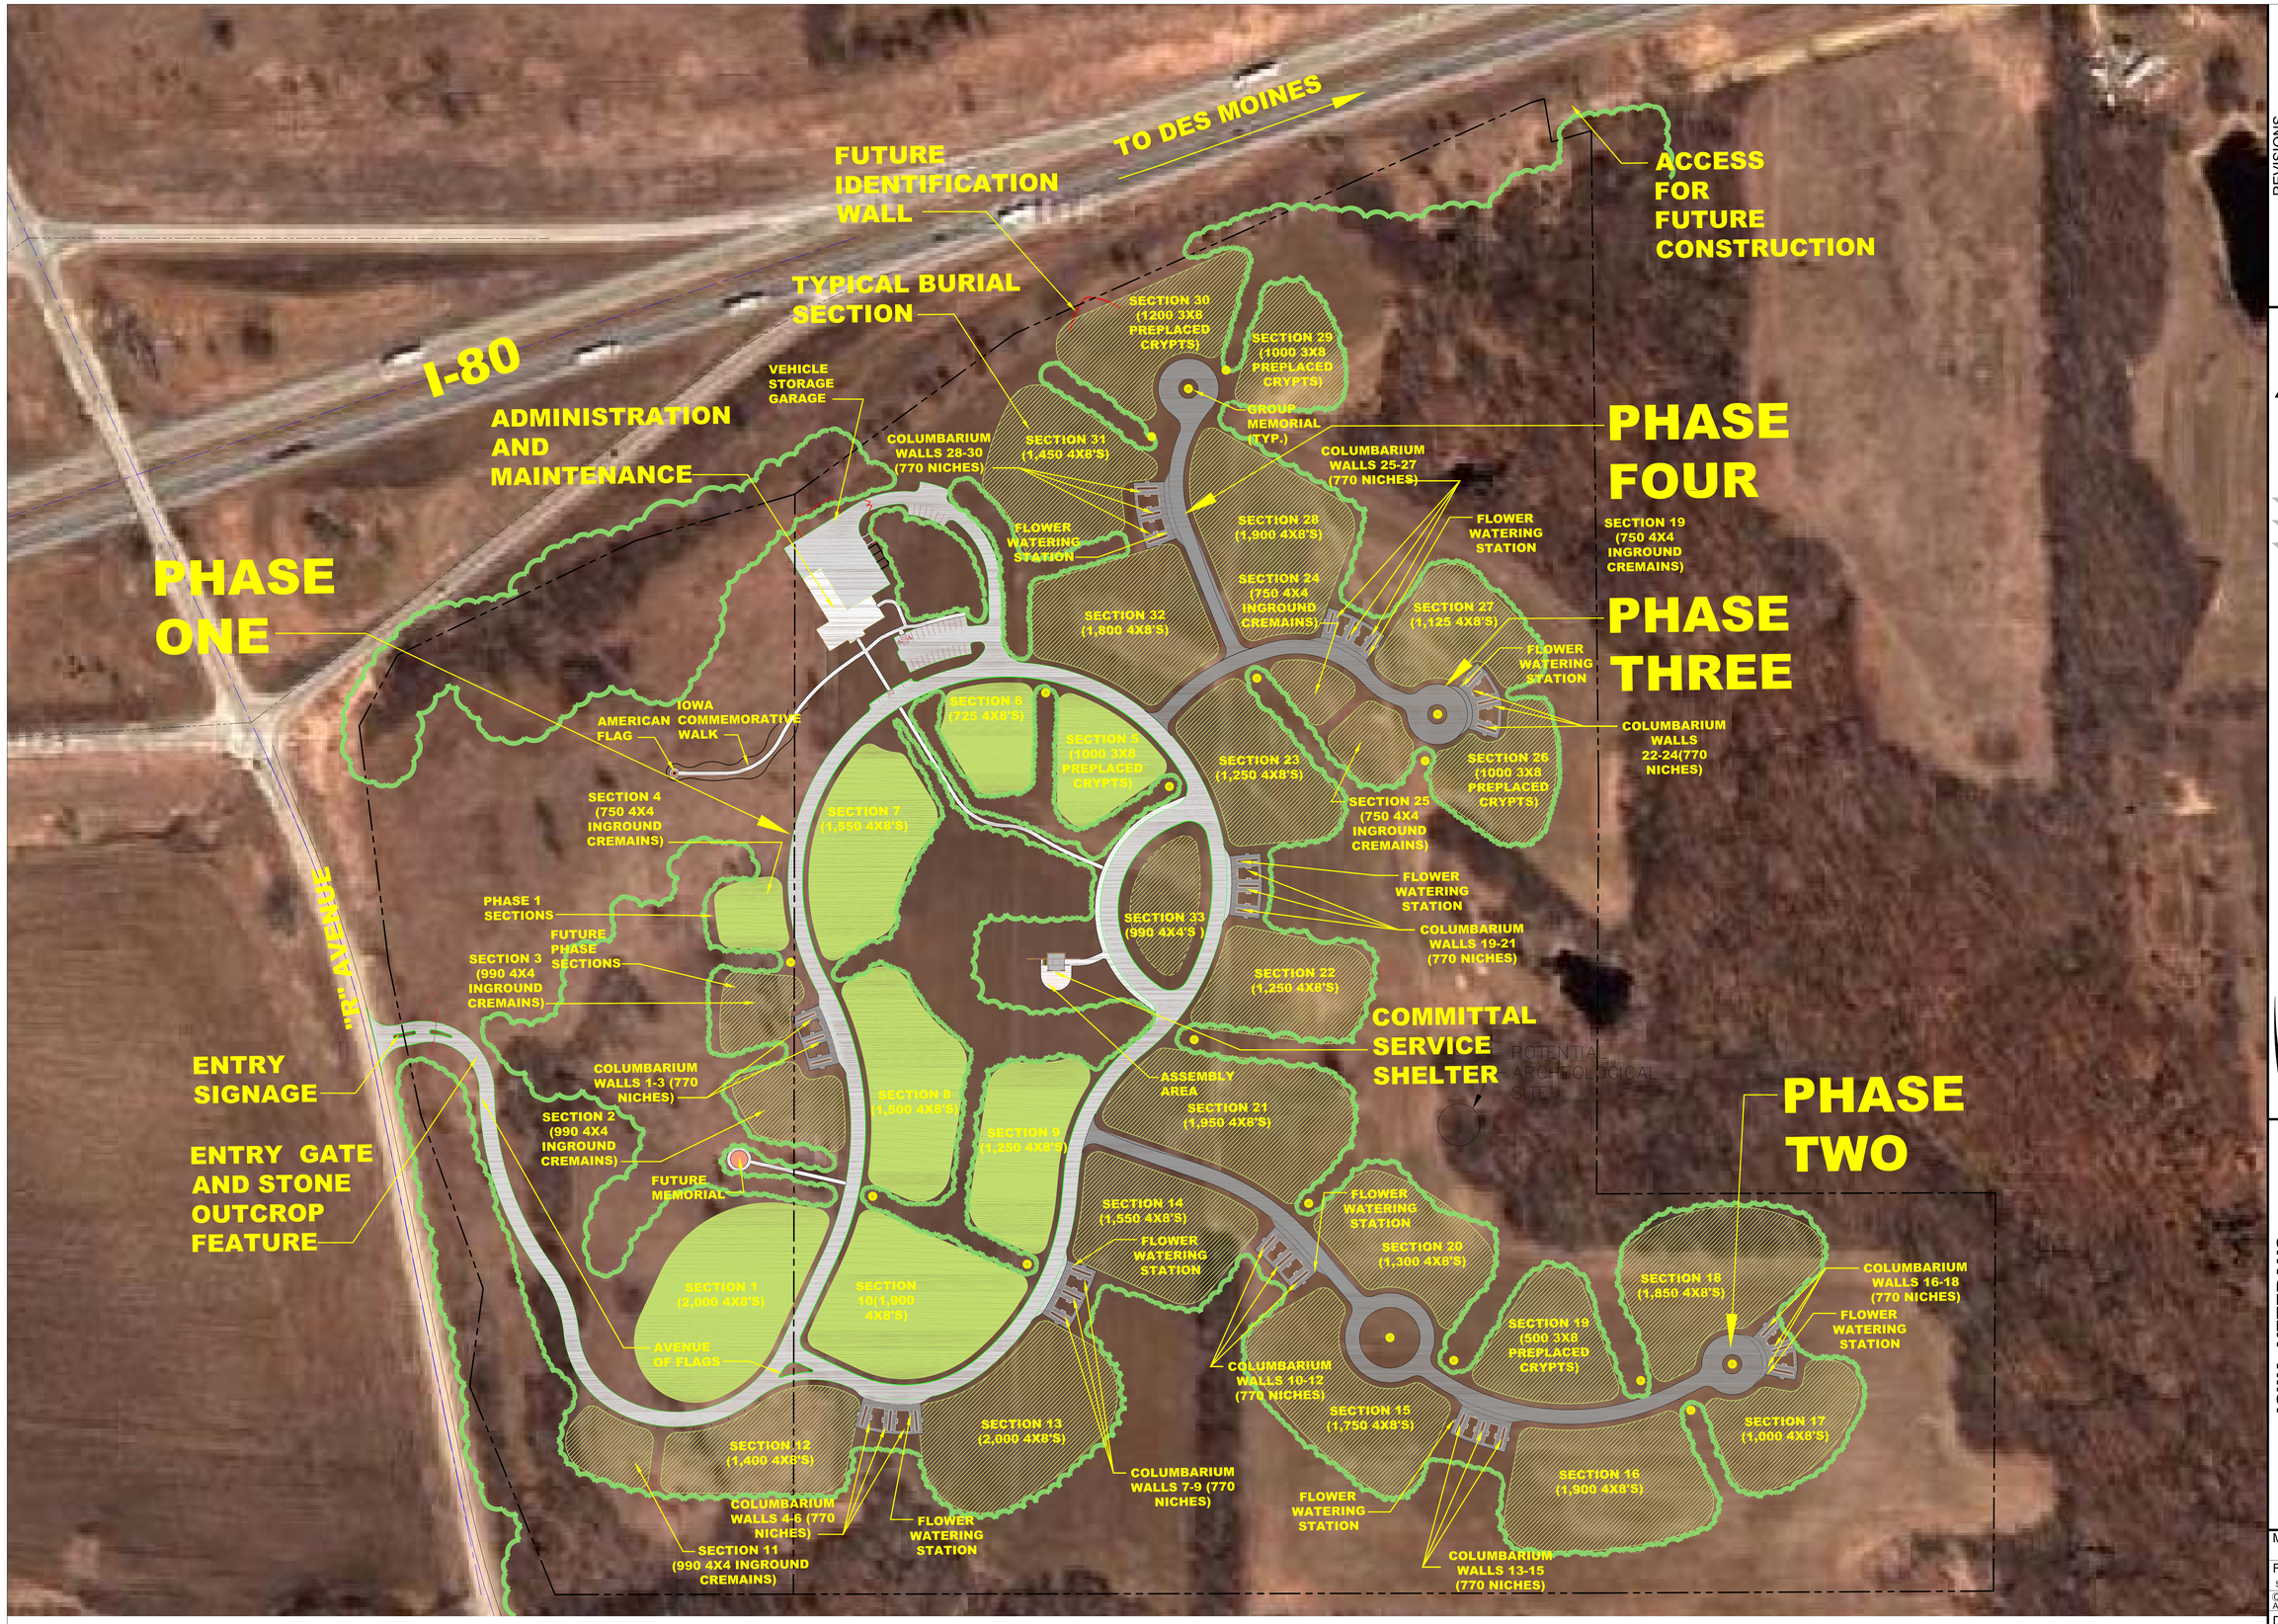

A **SITE DEVELOPMENT PLAN**

0' 50' 100' 200'
1"=100.0'

N

REVISIONS		
No.	DESCRIPTION	DATE

GossenLivingston Architecture

MKEC ENGINEERING CONSULTANTS, INC.
411 N. WEBB ROAD
WICHITA, KS. 67206
316-684-9600

KJWW ENGINEERING CONSULTANTS
CIVIL • STRUCTURAL • MECHANICAL • ELECTRICAL
622 25TH AVENUE
DES MOINES, IOWA 50312-2715
PHONE (515) 244-7227
FAX (515) 244-9468

Missman STANLEY & ASSOCIATES, P.C.
Civil Engineering • Environmental Services • GIS • Landscape Architecture
11167 Aurora Avenue
Urbandale, Iowa 50322
Phone (515) 331-6870
Fax (515) 331-5673

IOWA VETERANS CEMETERY
VAN METER, IOWA

SITE DEVELOPMENT PLAN

Missman Project No: D05L014

File Name: SITE DEVELOPMENT PLAN

© COPYRIGHT
ALL RIGHTS RESERVED

Drawn By: TDM

Checked By: KRM

Date: 08/04/06

GS-001